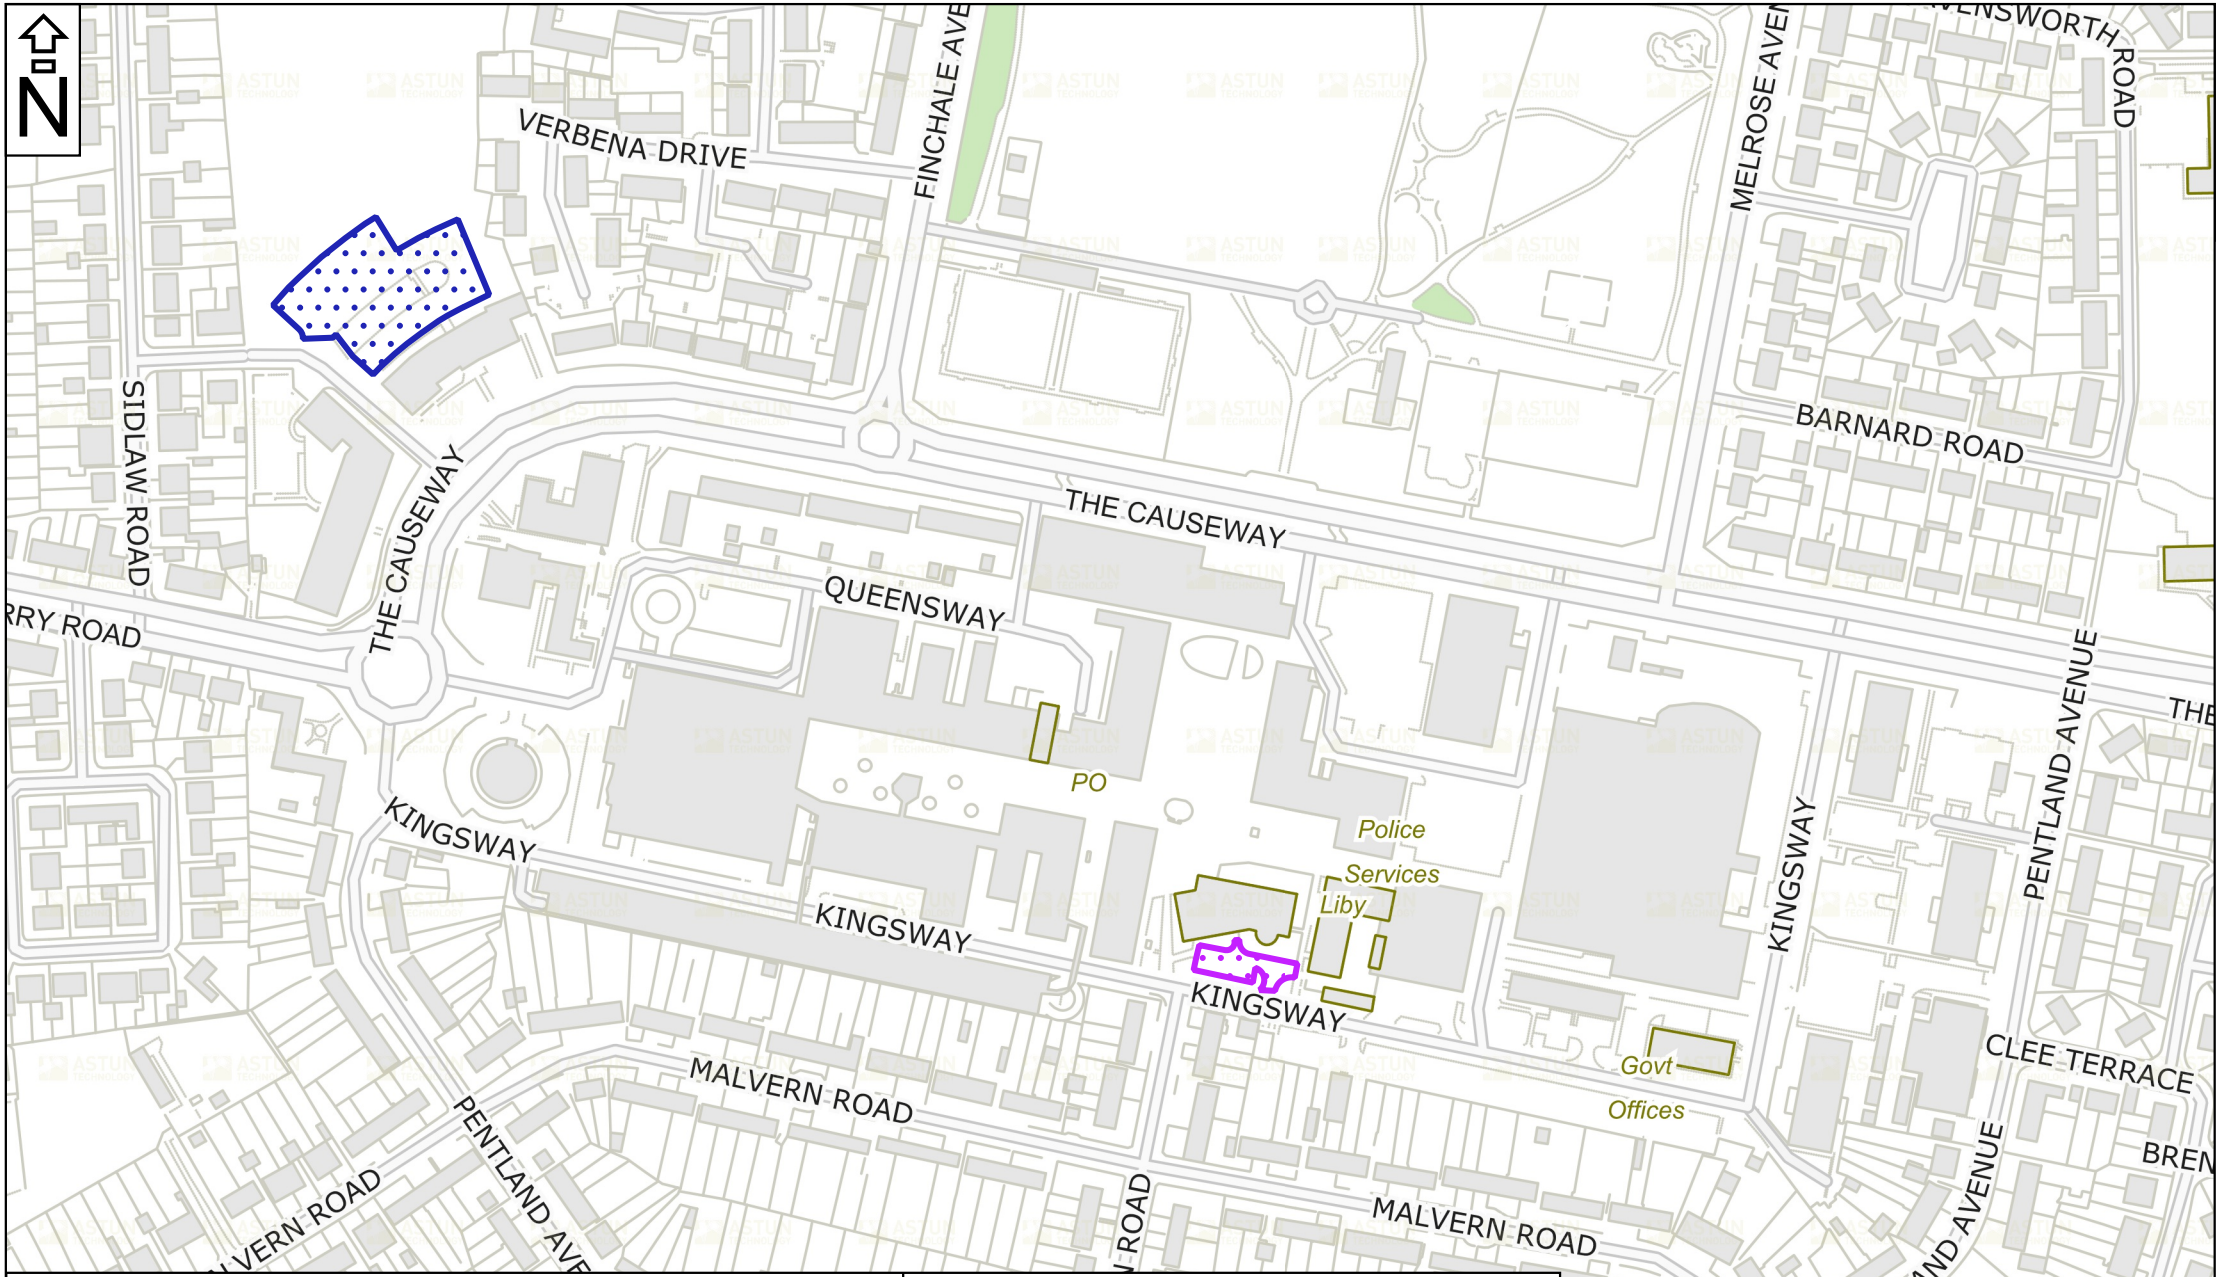

Stockton-on-Tees
BOROUGH COUNCIL

Community Services,
Environment and Culture
Director R Kench
Stockton-on-Tees Borough Council
Municipal Buildings, Church Road,
Stockton-on-Tees TS18 1LD
Telephone: (01642) 393939

Title:

BILLINGHAM TOWN CENTRE - PARKING PLACES
- ELECTRIC VEHICLES CHARGING

Drawing Number: TM2/348

© Crown Copyright and database right 2022
Ordnance Survey 100023297

Date: OCTOBER 2022

Scale: 1:3,000